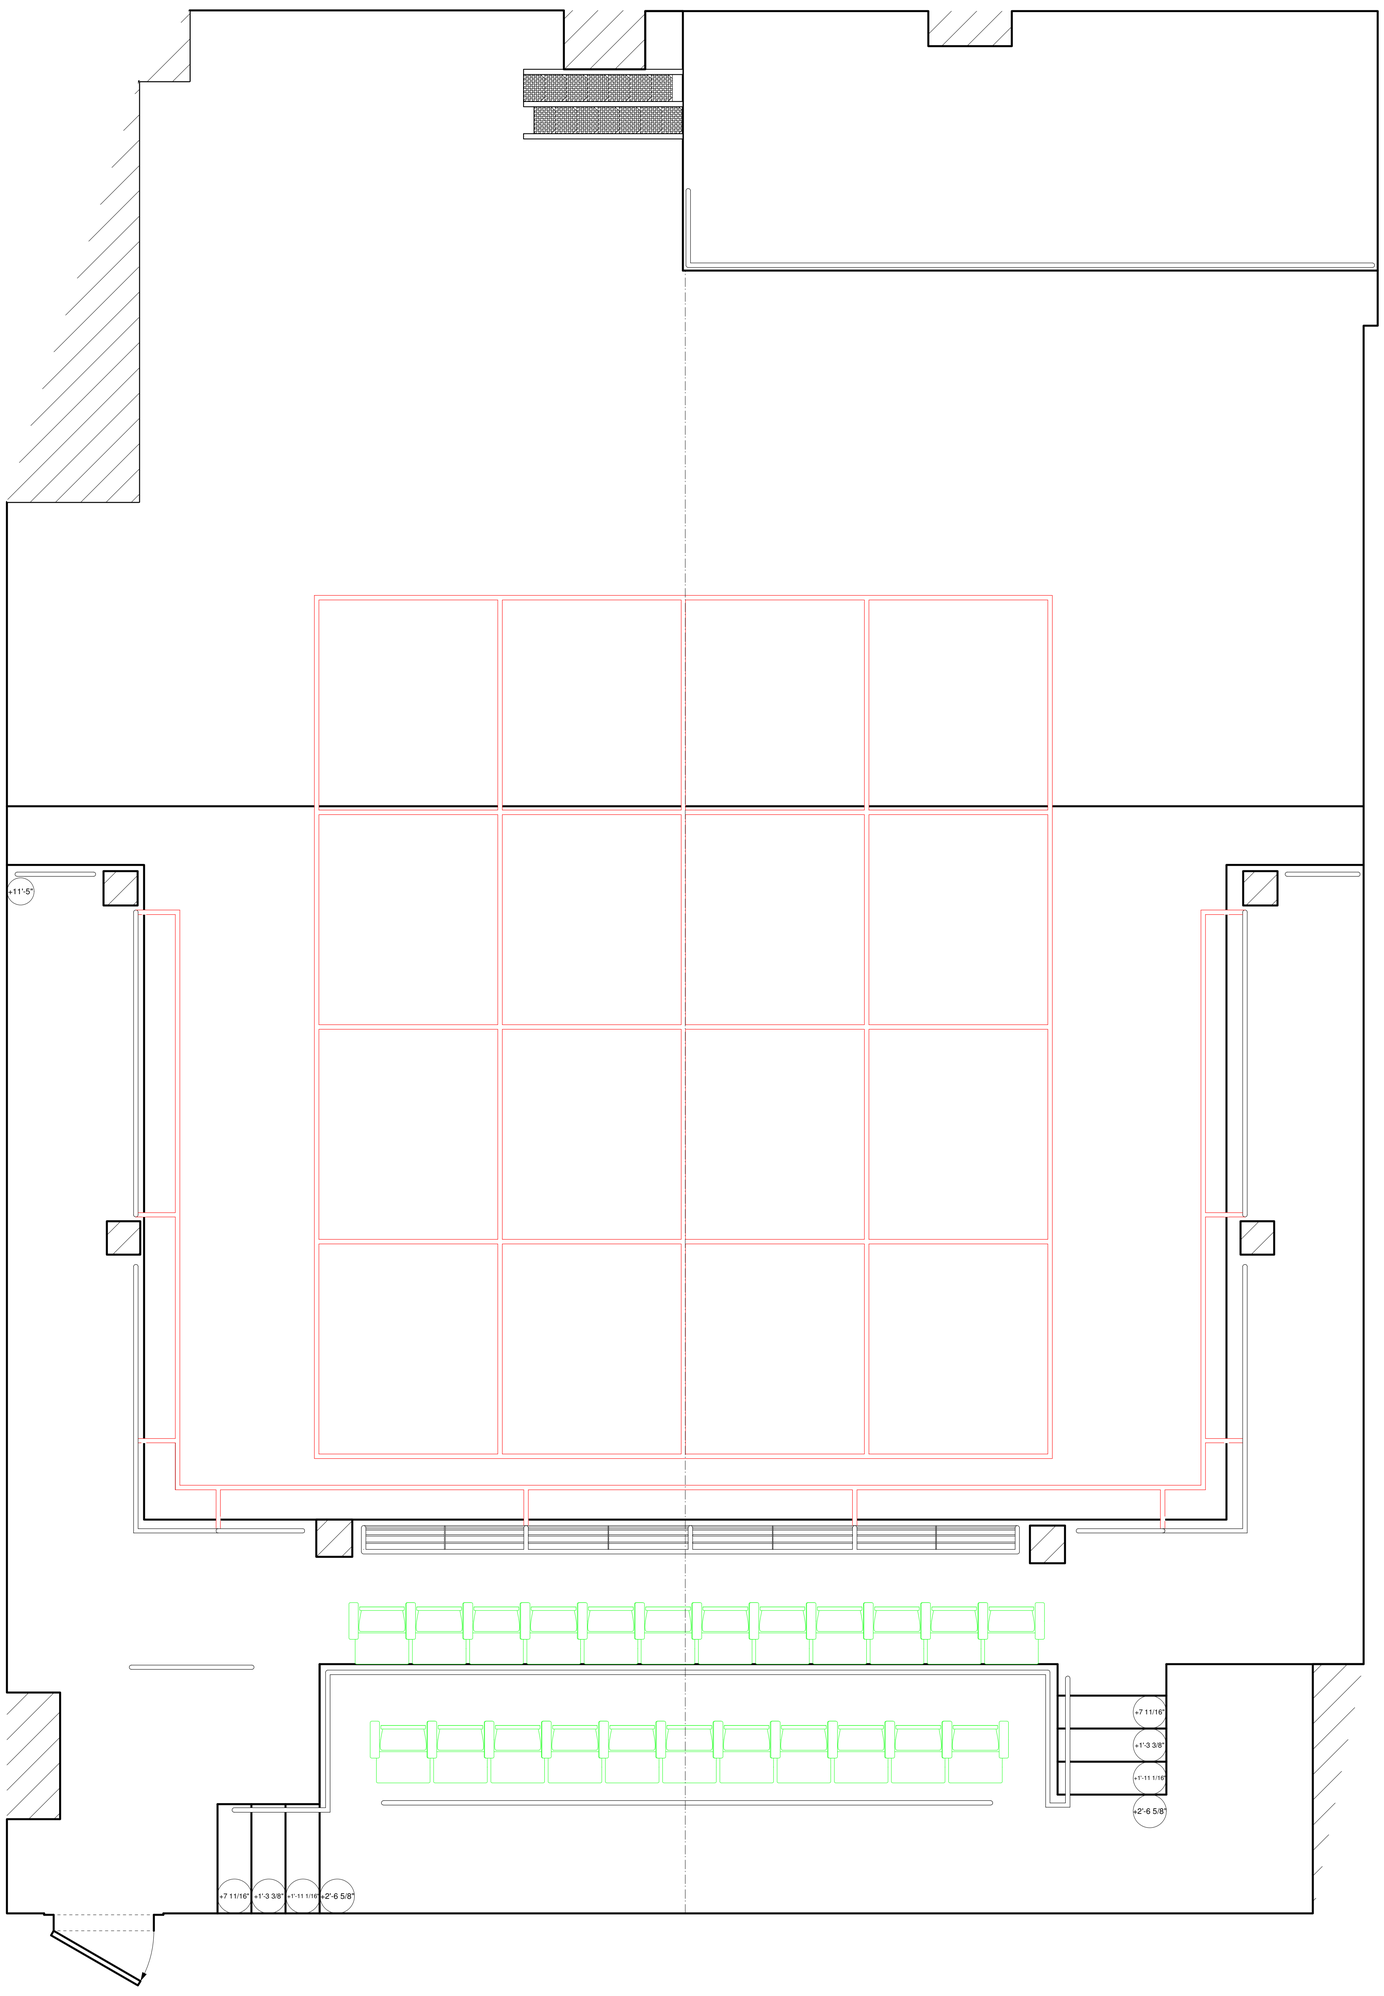

STAGE 5 GROUNDPLAN: MEZZ/GRID

NEW WORLD STAGES

340 W. 50TH STREET

NEW YORK, NY 10019

SCALE: 1/2" = 1'-0"

DRAFTED BY: JACOB A. WHITE

DATE: 06.8.07 | REVISION #3

PAGE: 2 OF 3